BOW / CONCORD
I-93 IMPROVEMENTS PROJECT
PROJECT NO. 13742
AUGUST 2017
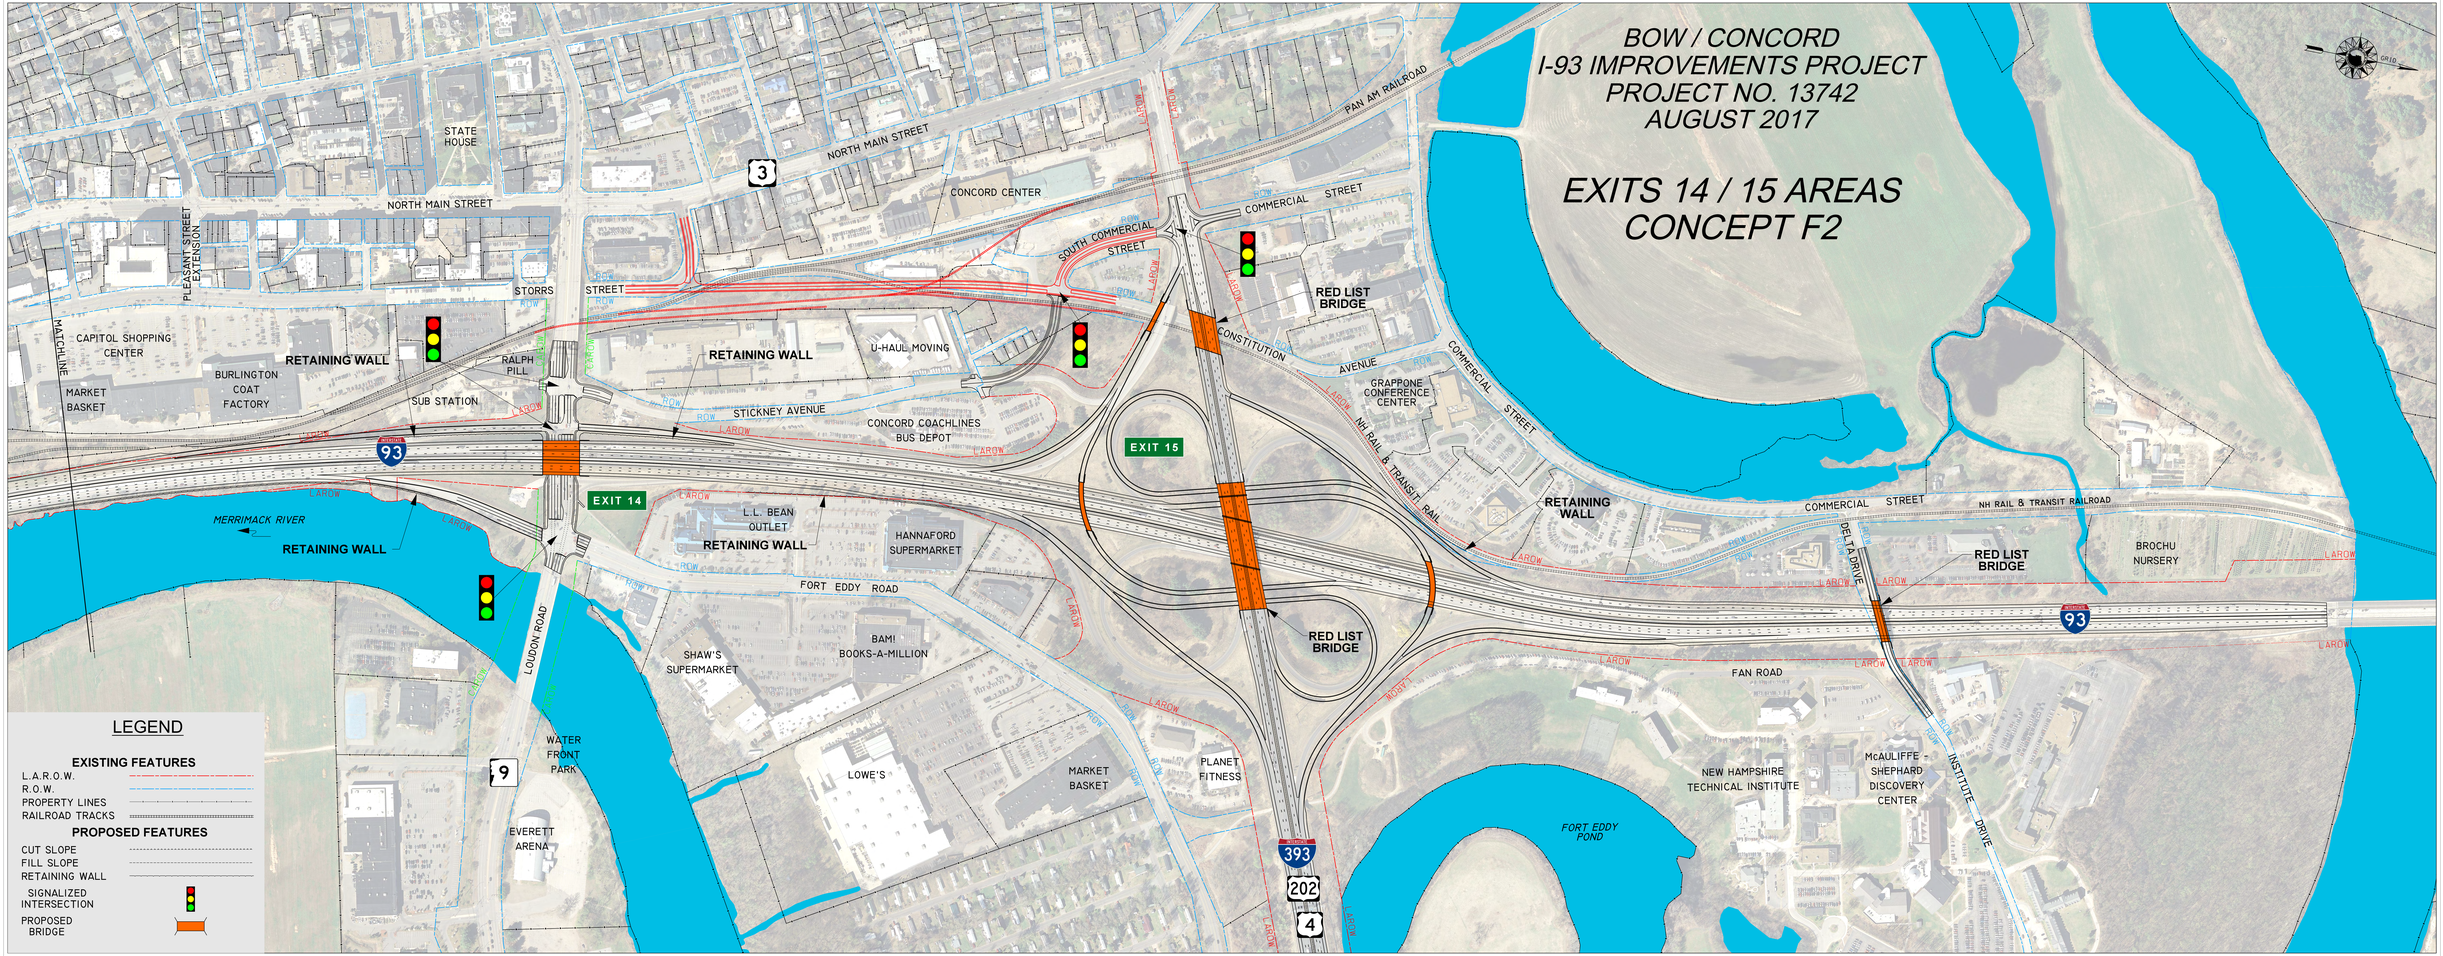
EXITS 14 / 15 AREAS
CONCEPT F2