# BOW / CONCORD
# I-93 IMPROVEMENTS PROJECT
# PROJECT NO. 13742
# MAY 2017
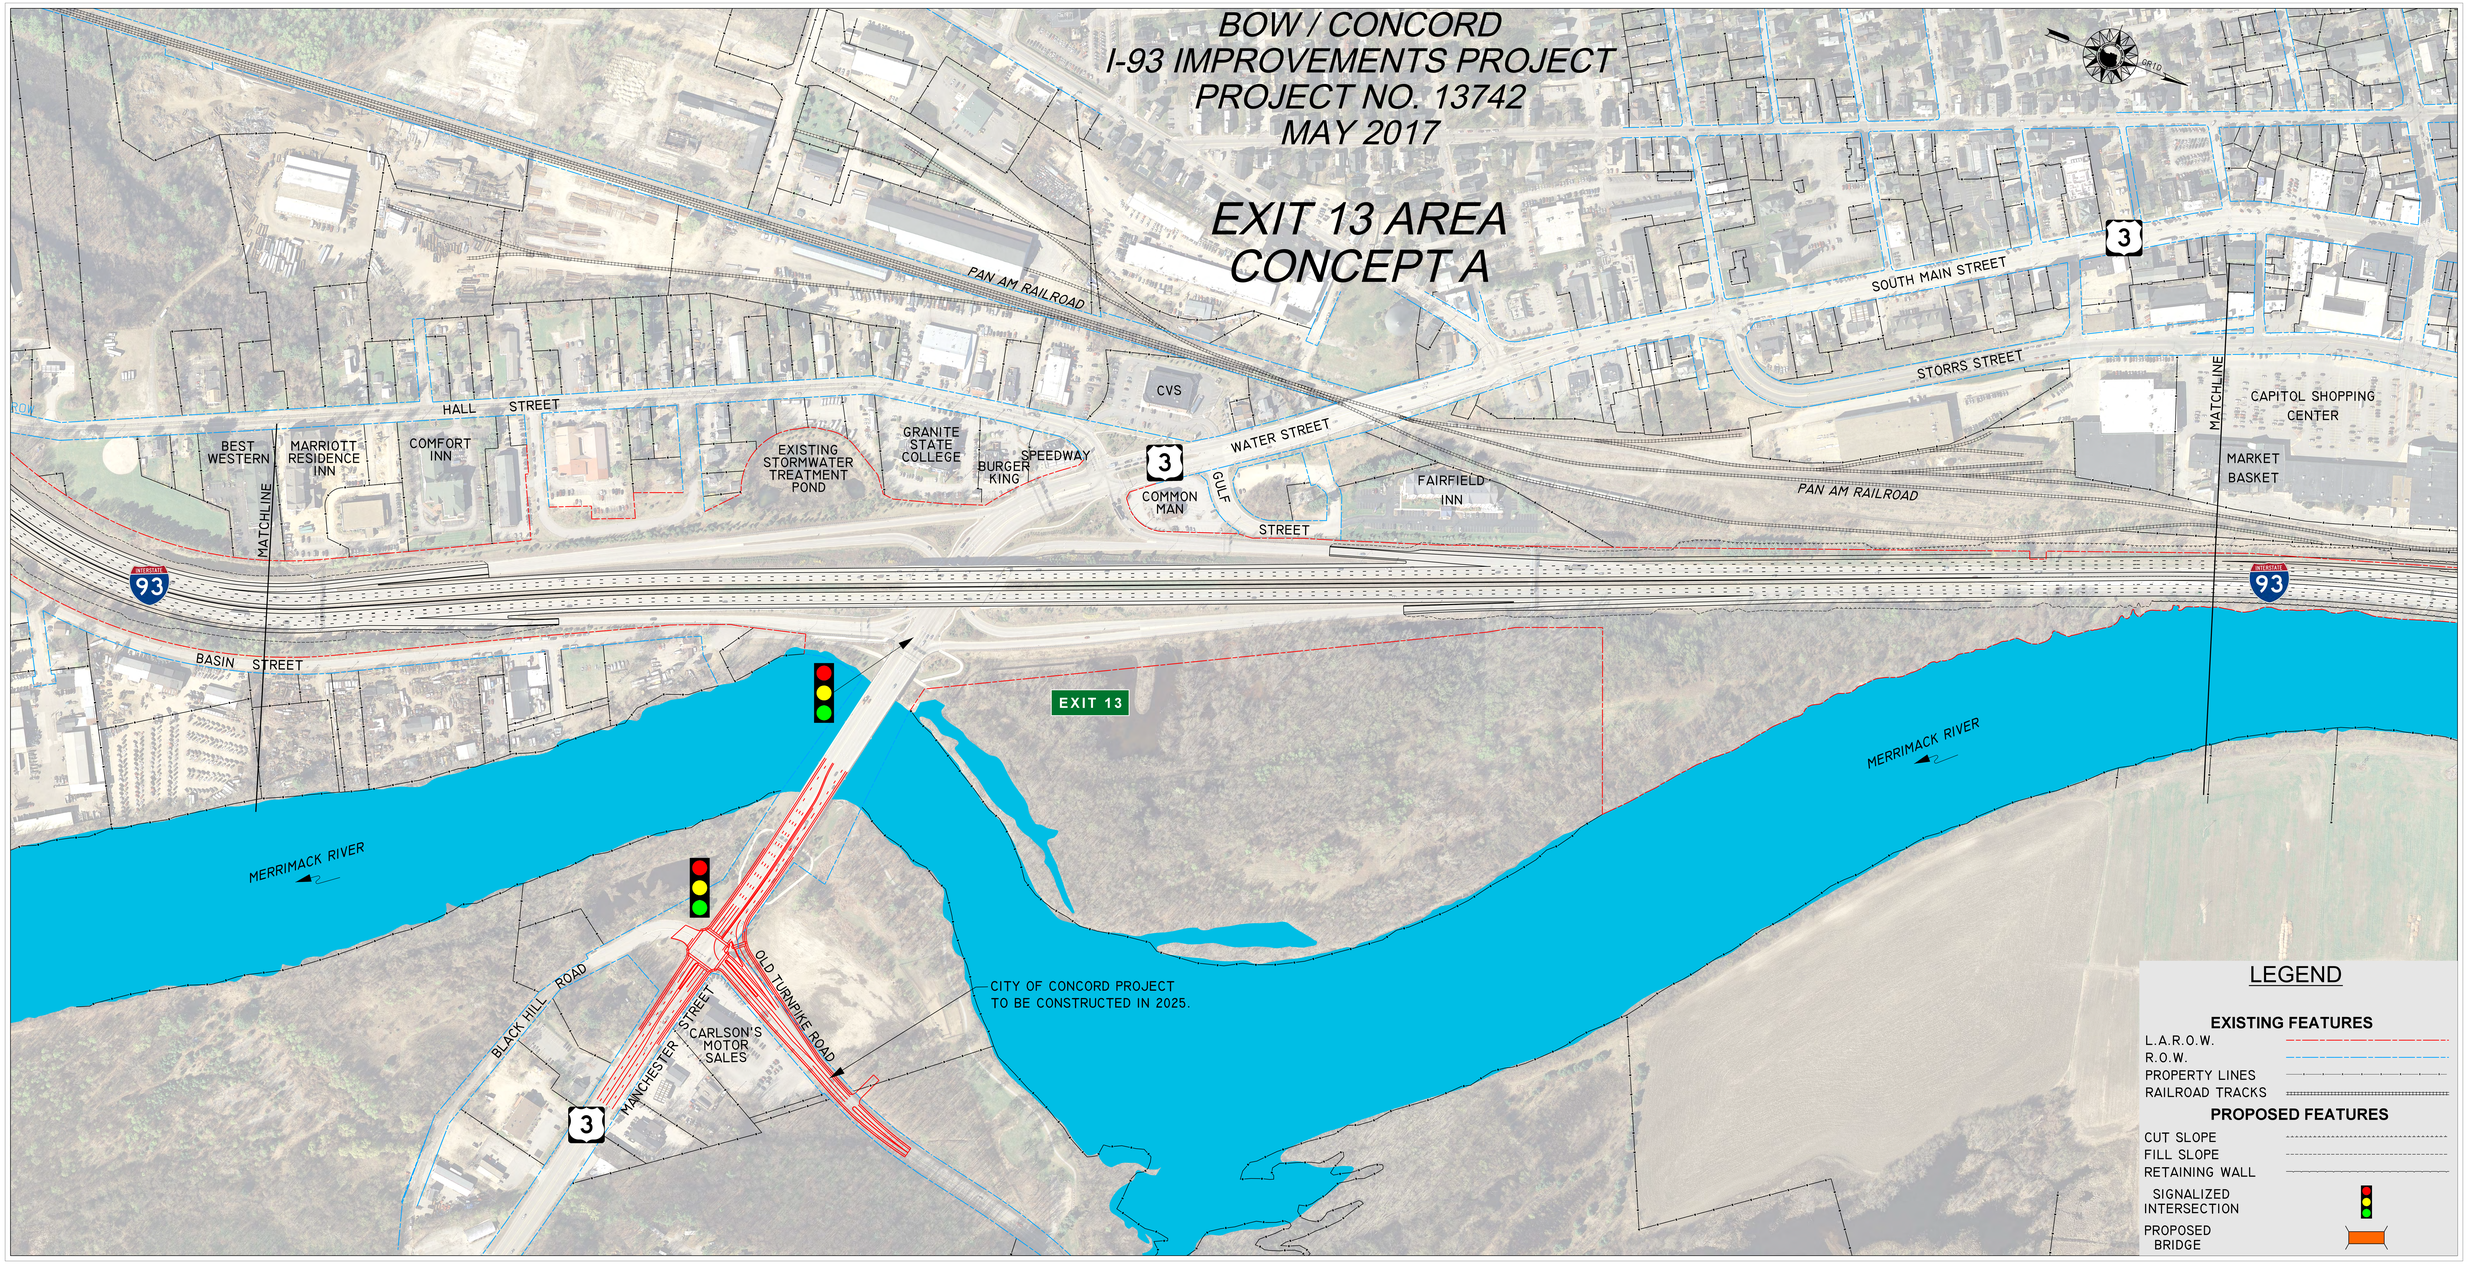
## EXIT 13 AREA
## CONCEPT A