BOW / CONCORD
I-93 IMPROVEMENTS PROJECT
PROJECT NO. 13742
NOVEMBER 2018

EXITS 14 / 15 AREAS
CONCEPT F2
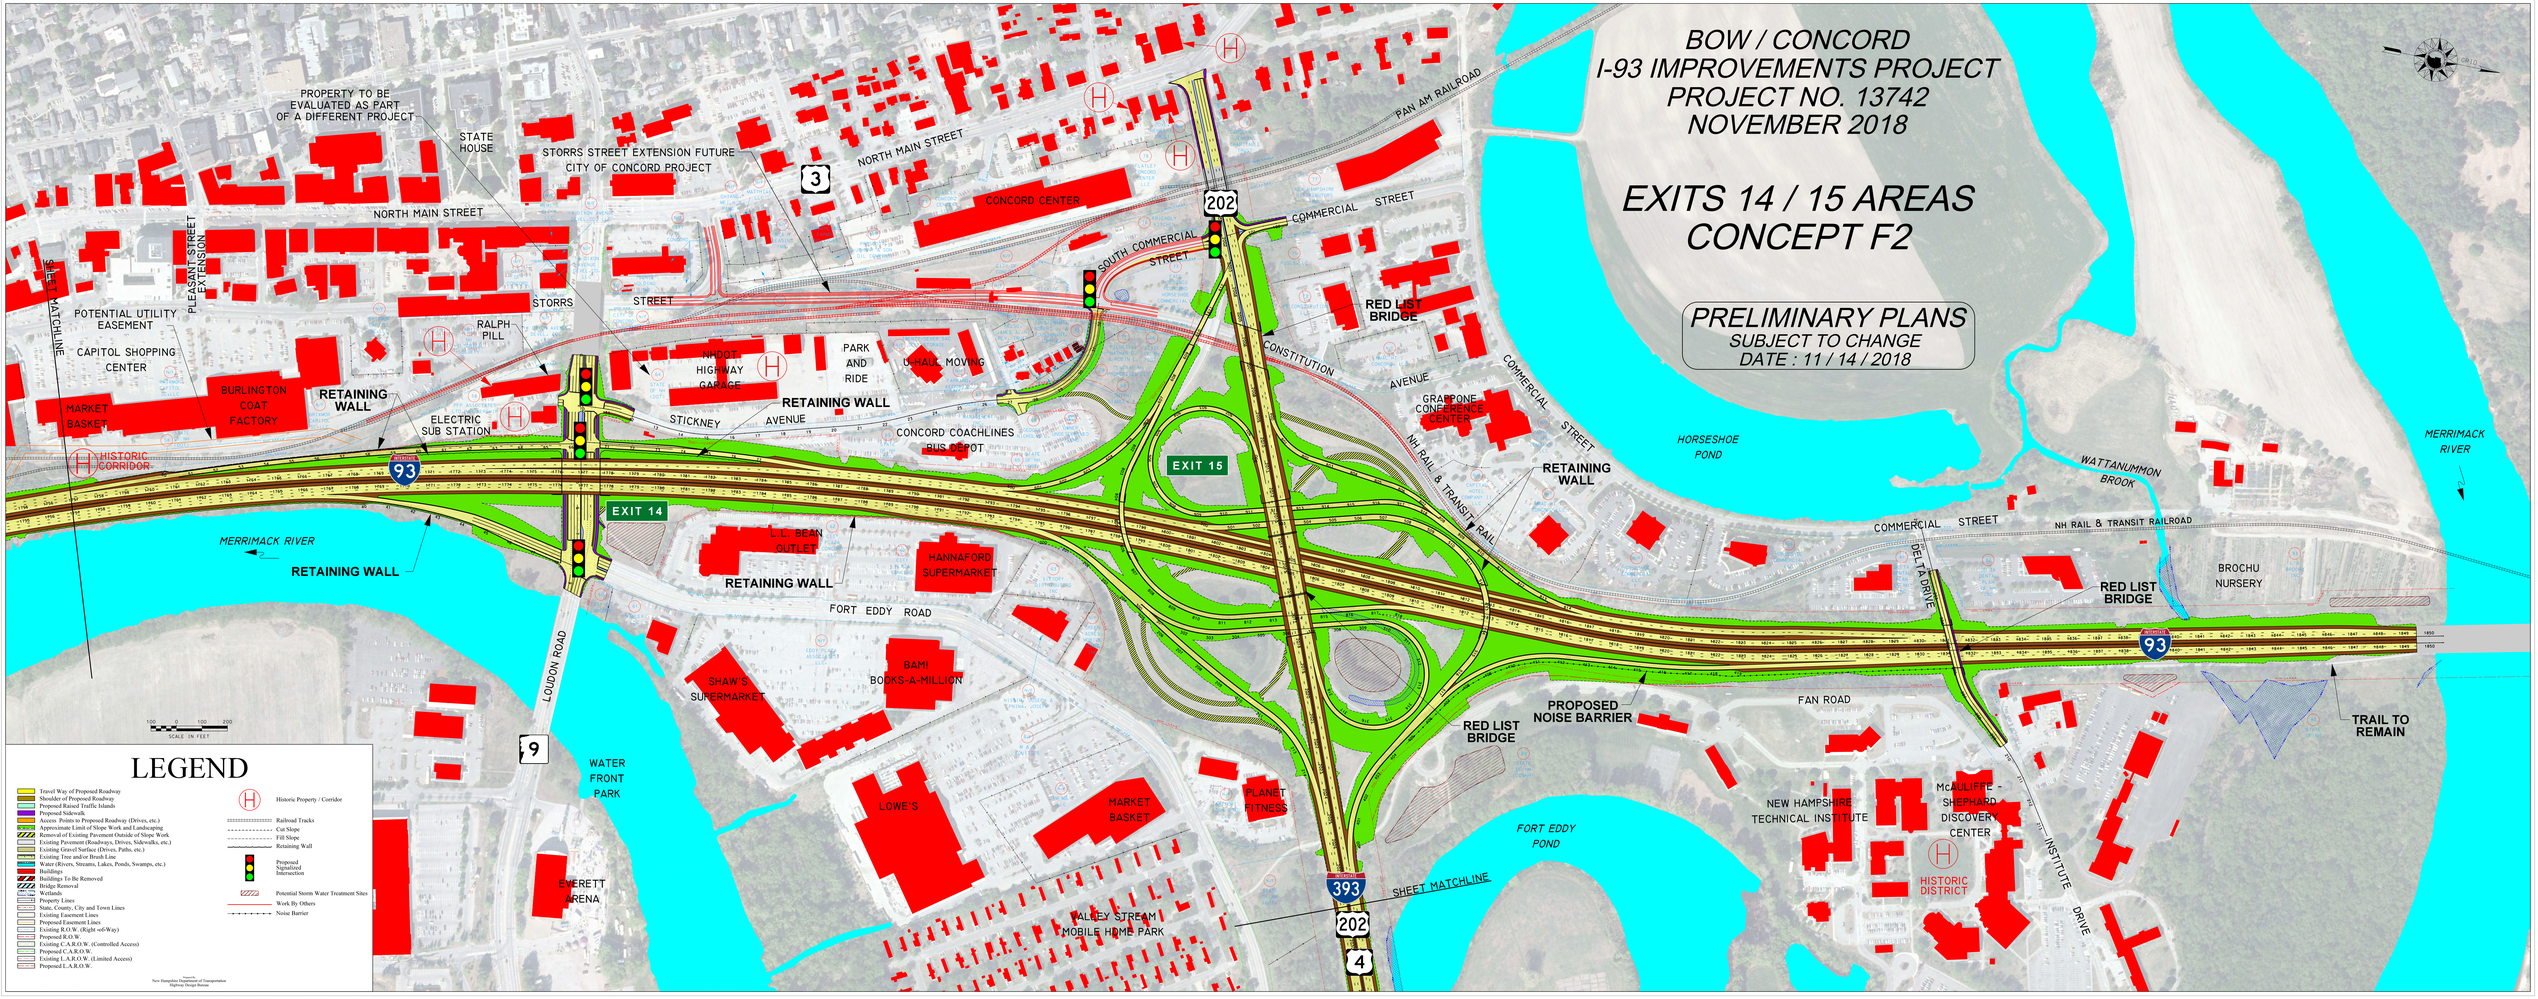
PRELIMINARY PLANS
SUBJECT TO CHANGE
DATE : 11 / 14 / 2018