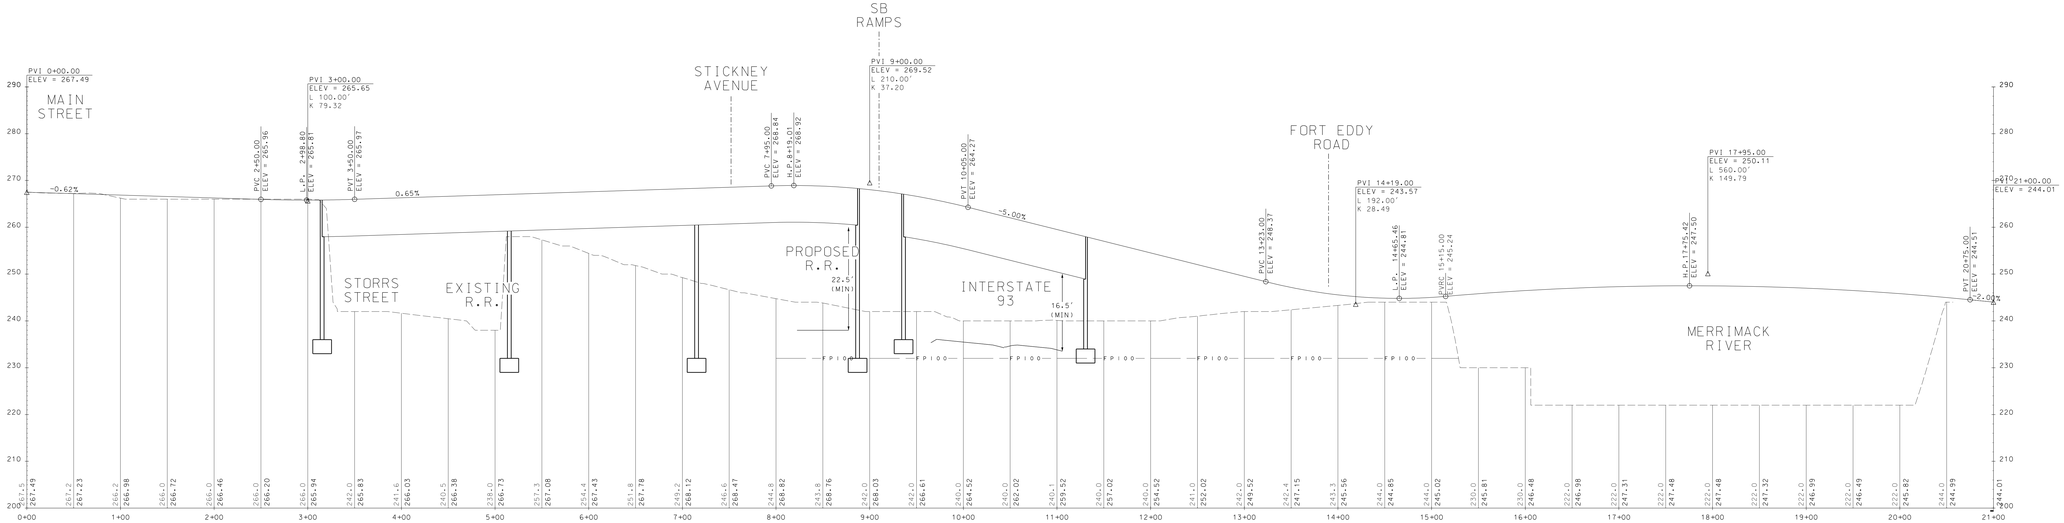

Concept F3 Loudon Rd Profile